ALL DIMENSIONS IN MILLIMETRES AND/OR METRES, DRAWING NOT TO SCALE

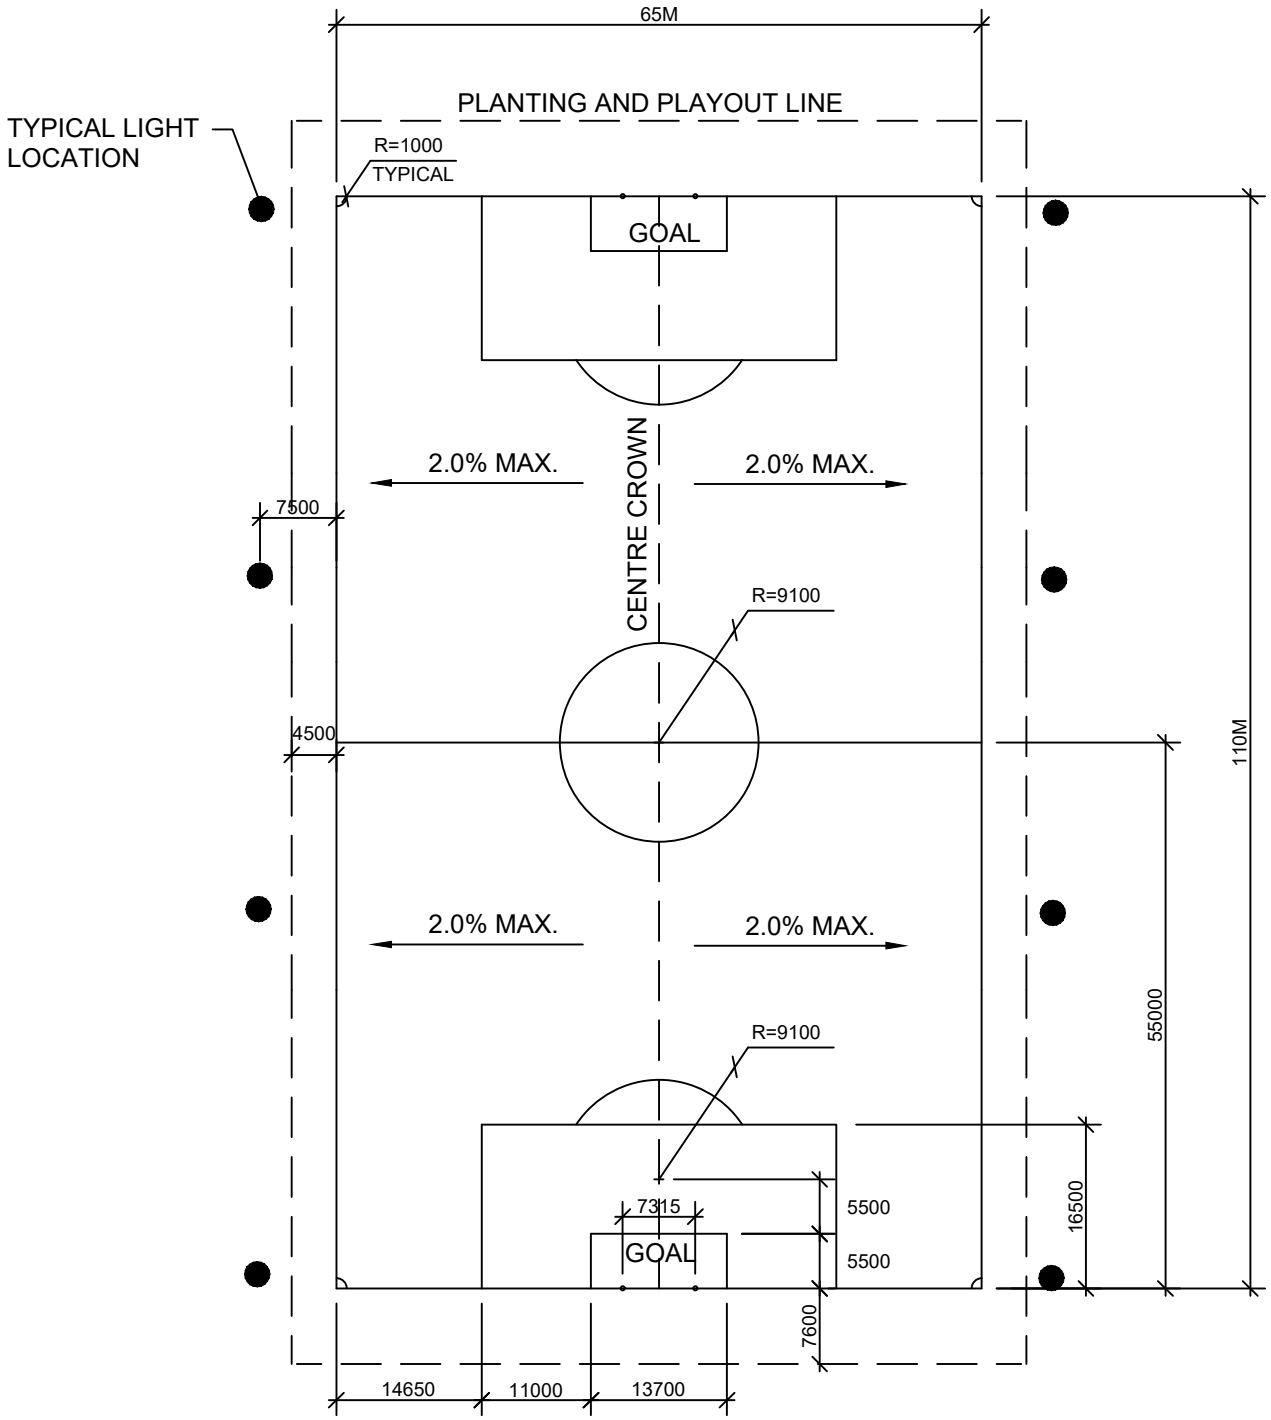

NOTE:

1. ORIENTATION: GENERALLY NORTH/SOUTH
2. SOCCER PITCHES TO BE CENTRE CROWNED

Town of Ajax By the Lake

OPERATIONS SECTION

SOCCER - SENIOR FIELD
65m X 110m

DWG. No. **AS-623**

DATE SEPT. 2020

REVISION No.